


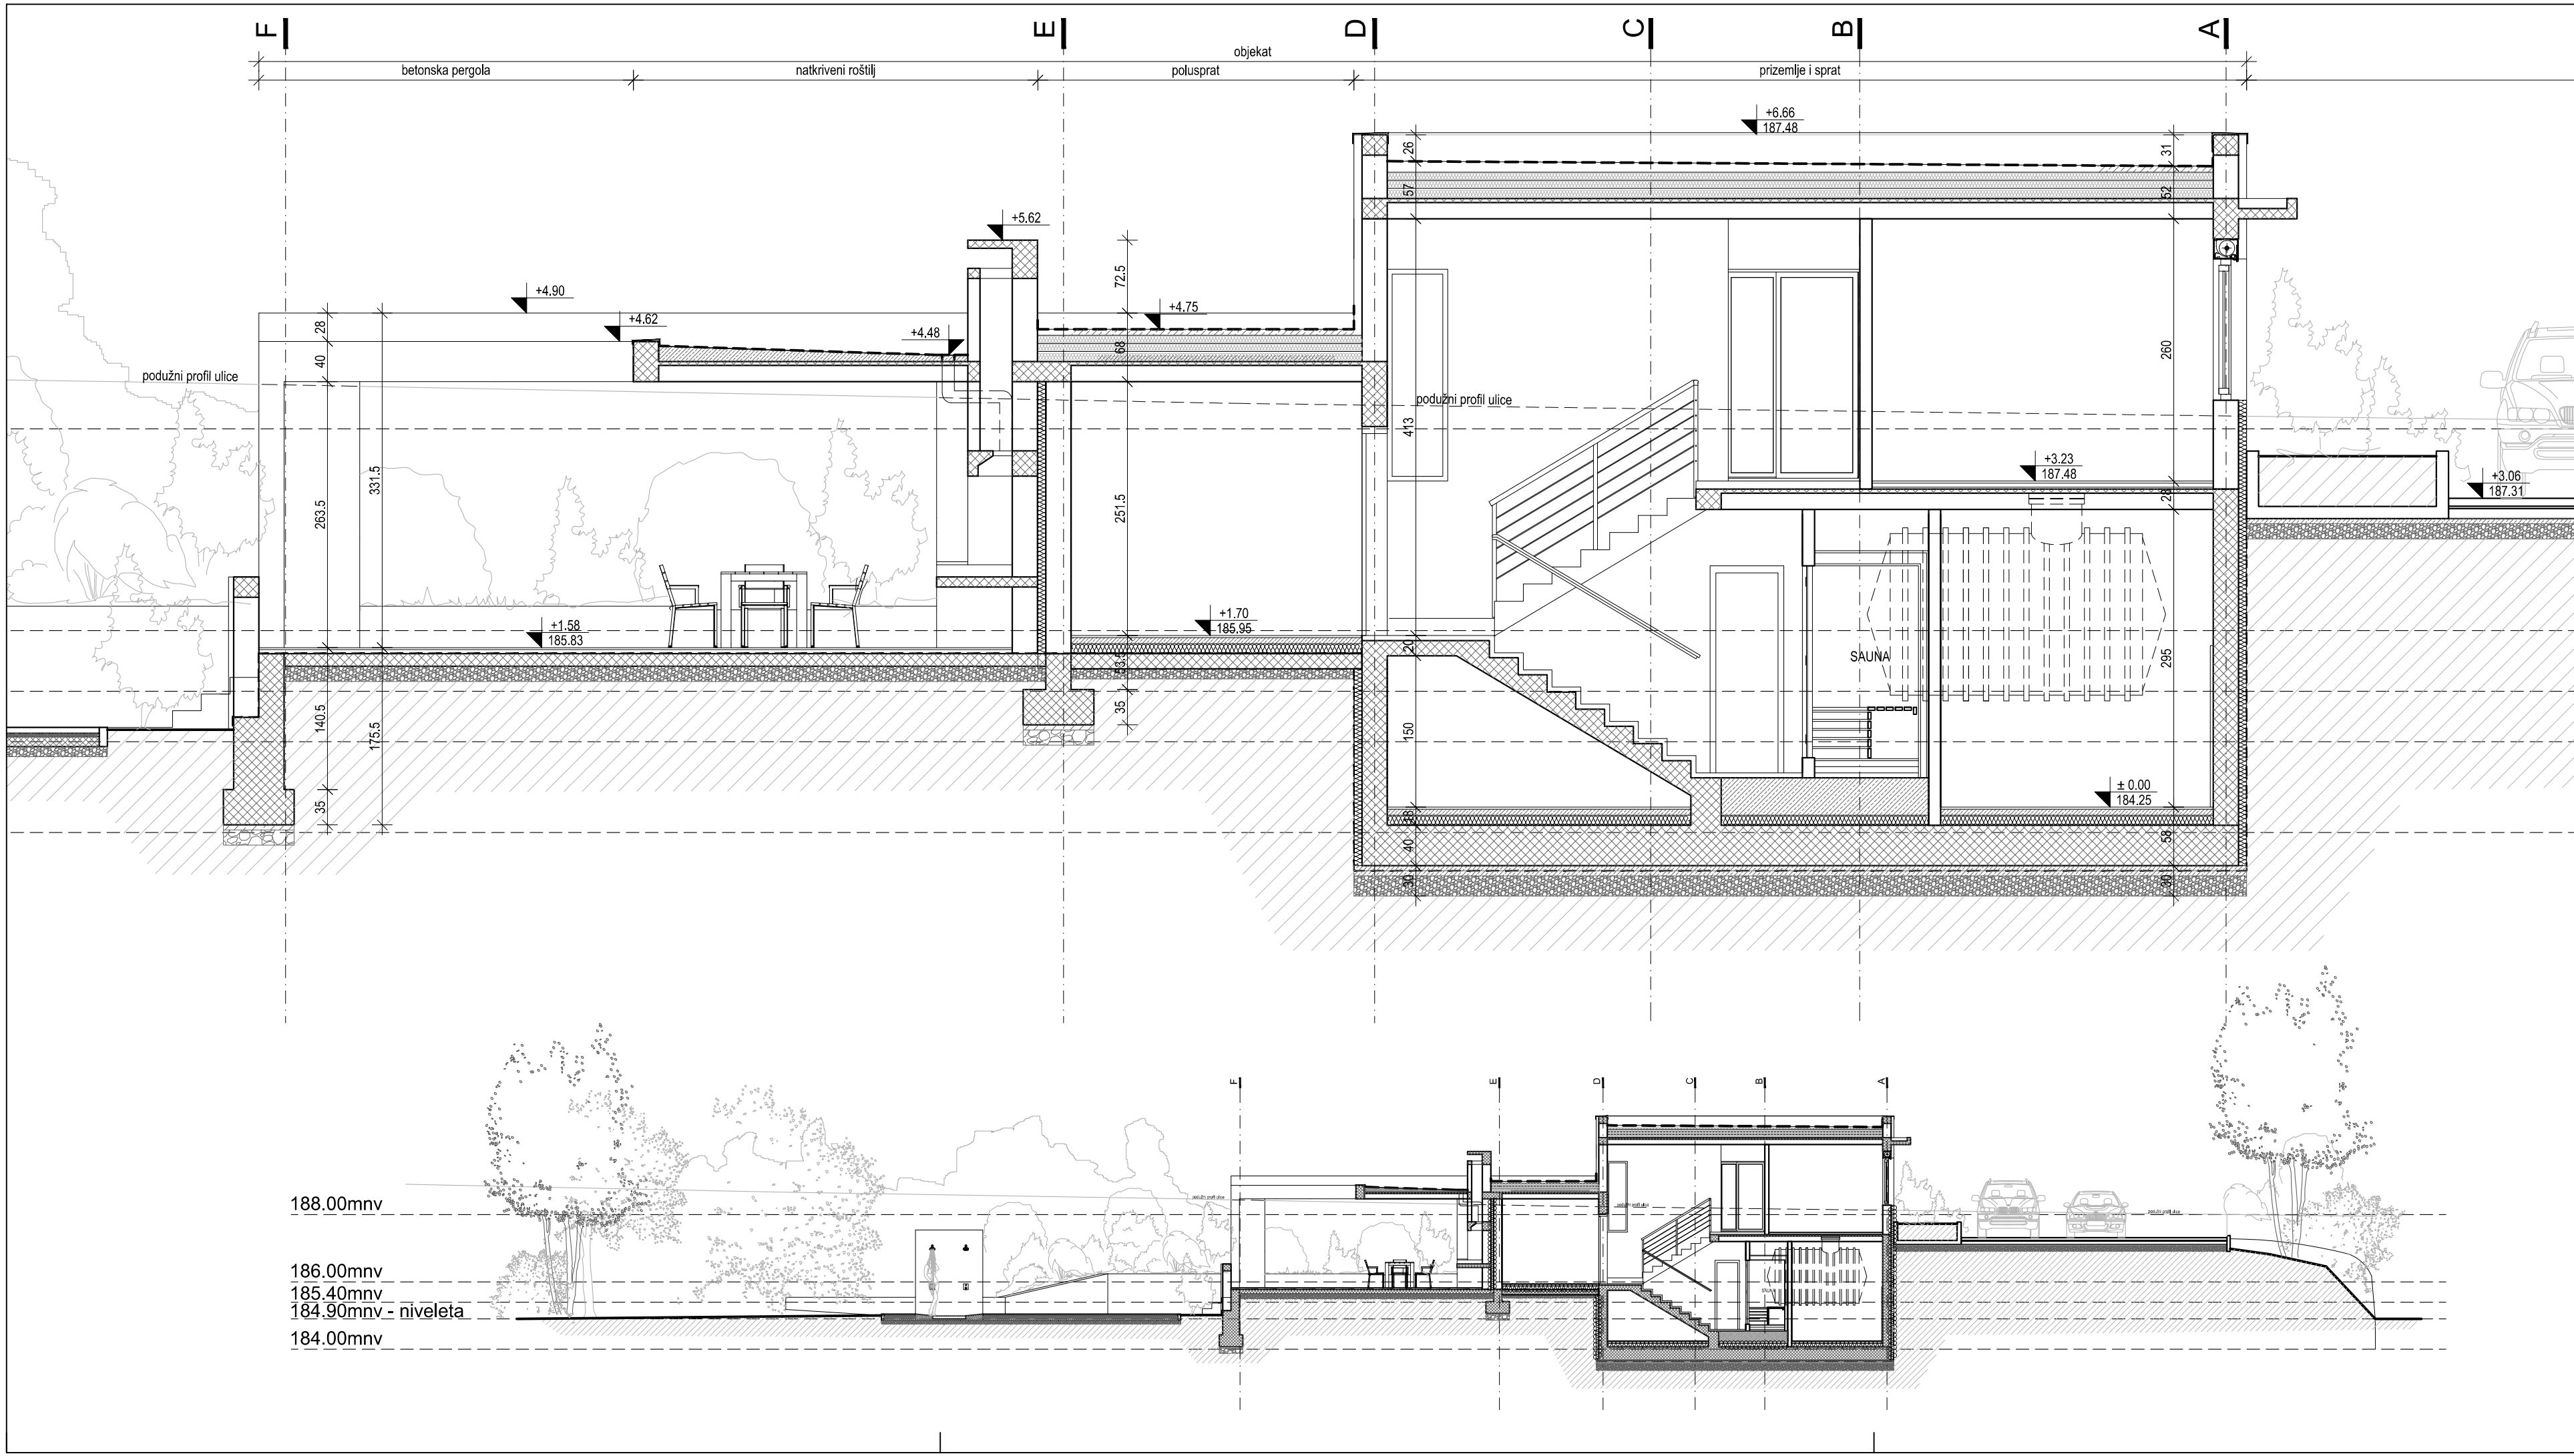

PROJEKTANT / DESIGN COMPANY:

tim inženjering sistem
DESIGN AND ENGINEERING
Ugovor broj / Job No.: 2300/2018

INVESTITOR / CLIENT:
DEJAN VUKADINOVIĆ, UL. STEVANA MUSIĆA 14, NOVI SAD

OBJEKT / BUILDING:
PORODIČNI OBJEKT SPRATNOSTI P+1 SA POMOĆNIM OBJEKTOM SPRATNOSTI P, POTEZ GORNJA PROVALIJA, SREMSKA KAMENICA, KP. 1820/2, KO SREMSKA KAMENICA

VRSTA T.D. / TYPE OF T.D.:
IDR

VRSTA I.O.Z.N.A.K.A. DELA PROJEKTA / PROJECT PART NAME AND CODE:
01 - PROJEKT ARHITEKTURE

BRJ. CRTEŽA / DWG. NO.:
230018-IDR-01-D-0015

DATA / DATE:
SEP 2018

NAZIV DOKUMENTA / FILE NAME:
Vukadinovic3.dwg

RAZMERA / SCALE:
1:50, 1:50

FORMAT / PAPER SIZE:
580 x 297 mm

IZRAĐIO / BY:
DNA

PRESEK 1-1

NAZIV CRTEŽA / DWG. NAME:
PRESEK 1-1


TIM GLOBAL
ENGINEERING